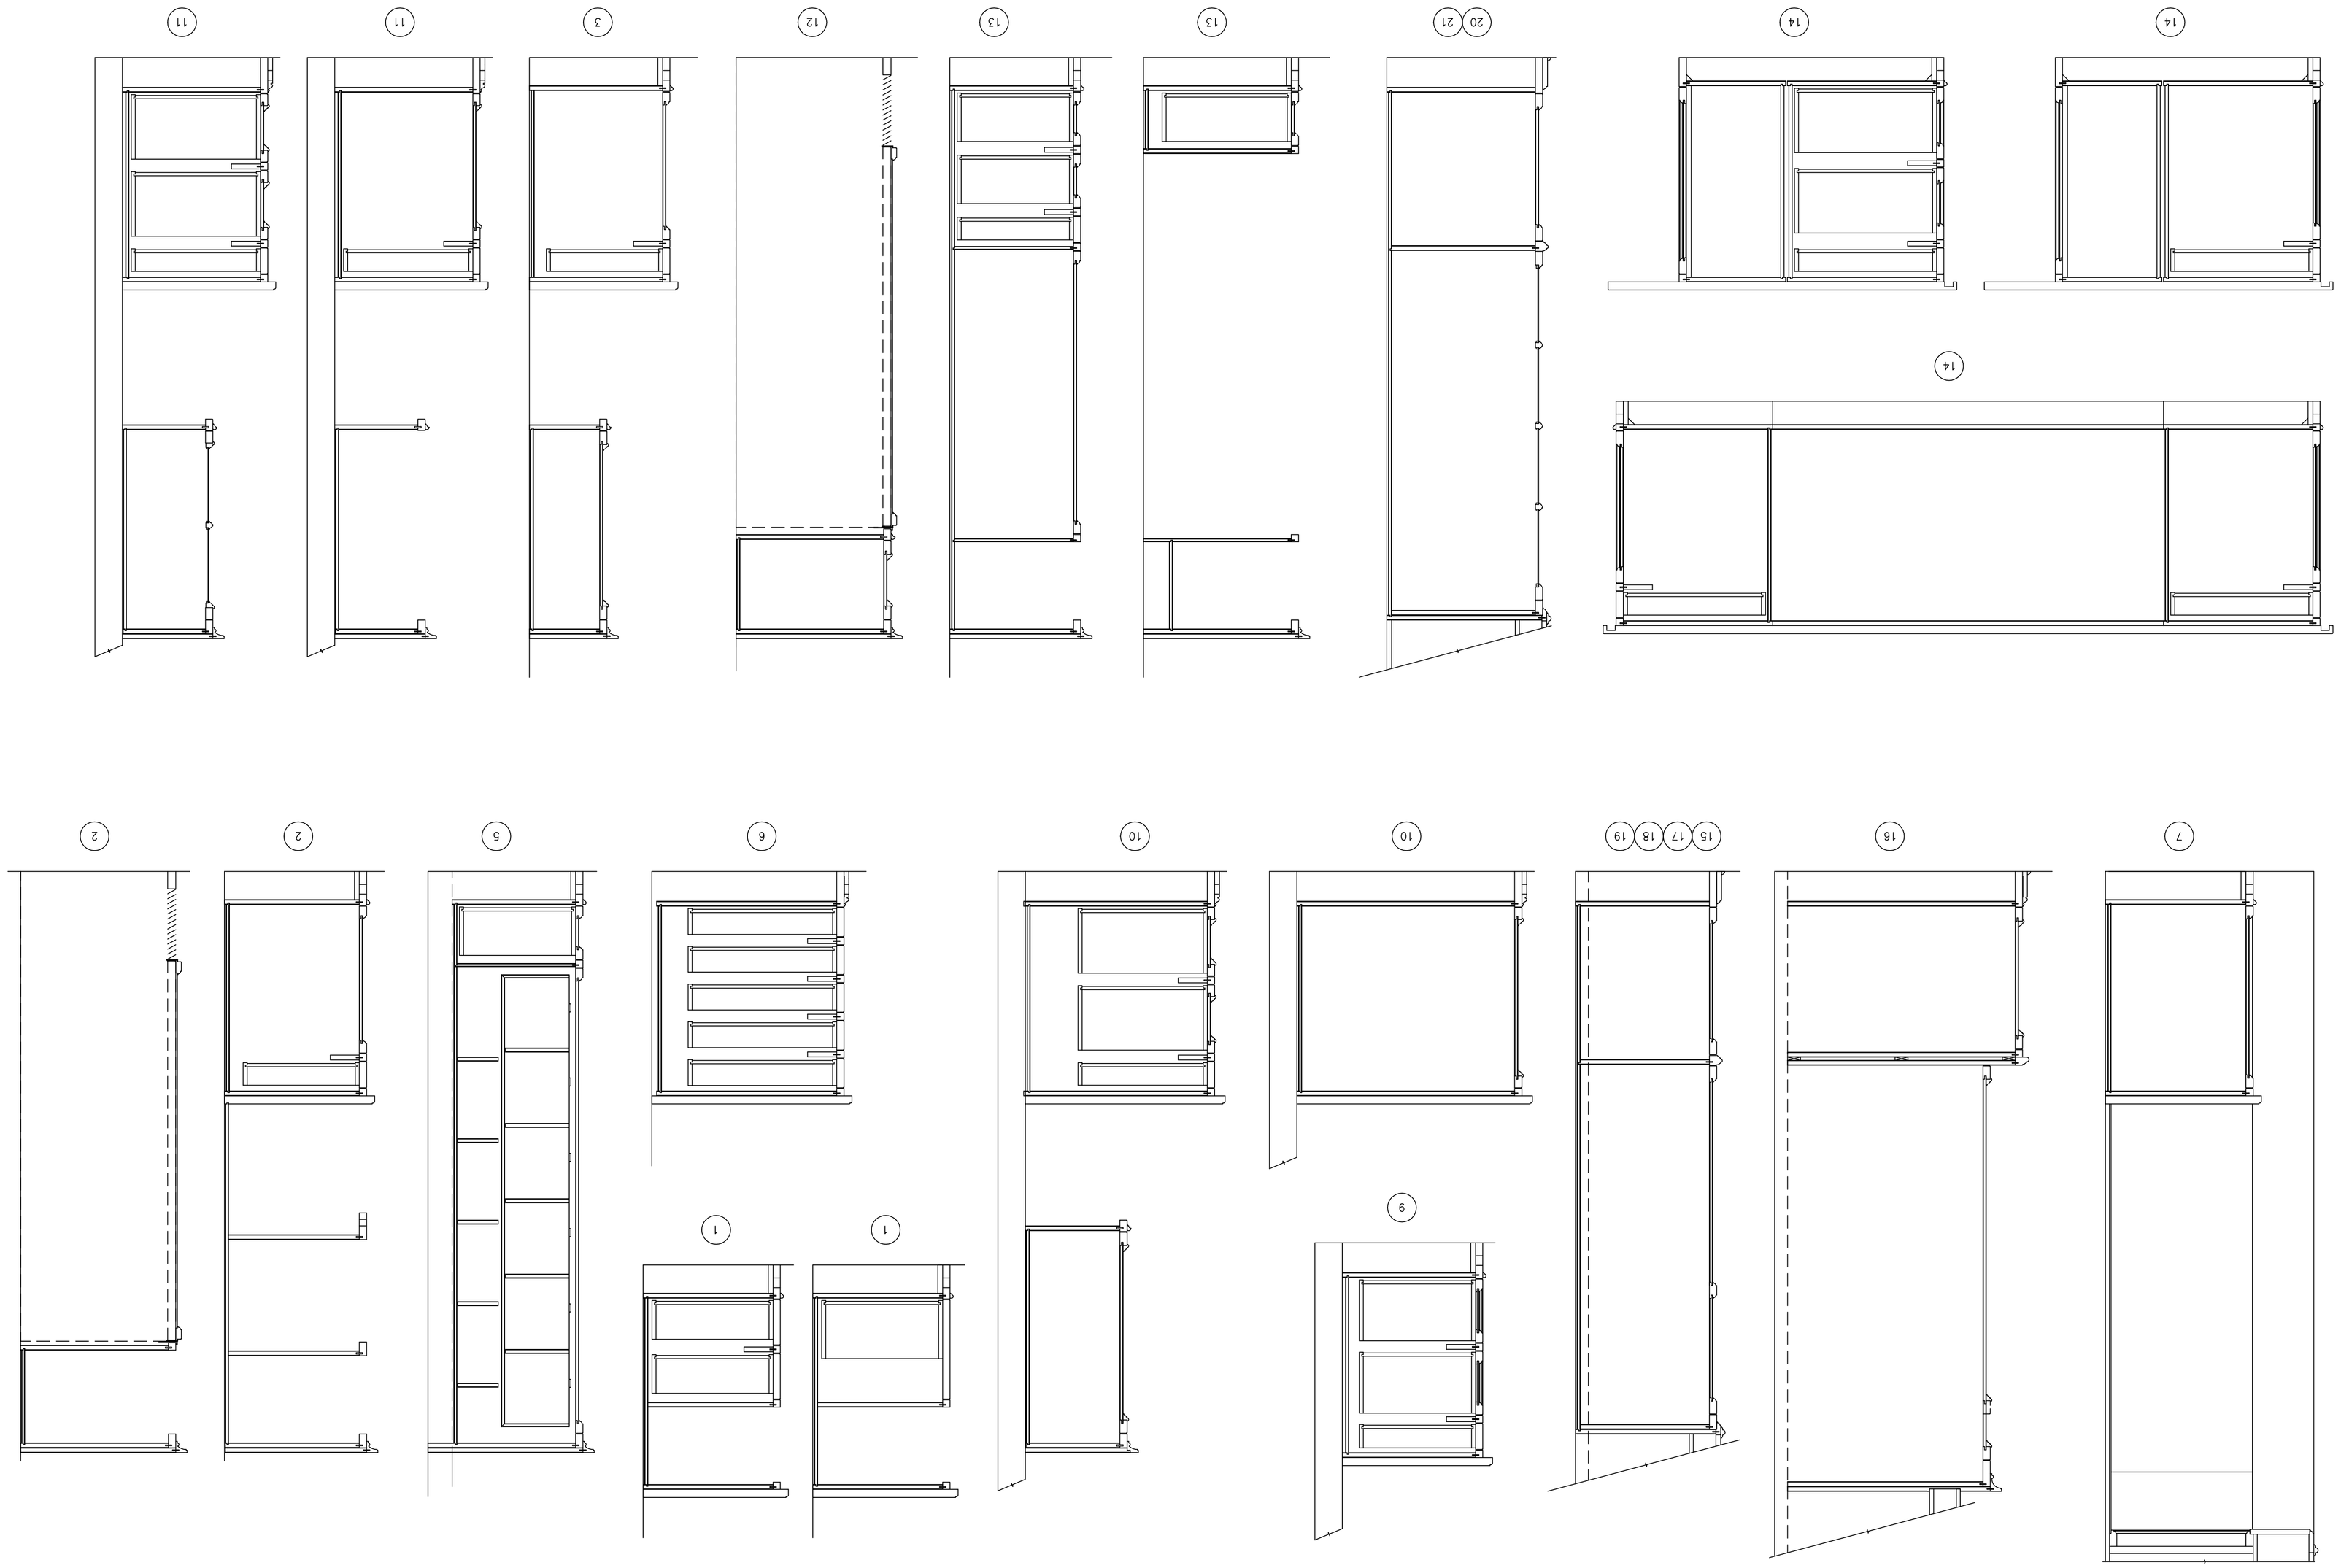

DATE	NO.	REVISIONS
		00

PROJECT NO.
SCALE
DRAWN BY
CHECK BY
ISSUE DATE
LATEST REV.DATE
LATEST REV.NO
JOB REF./CABP

DATE	COPIES	DISTRIBUTION
		00

ARCHITCTURAL WOODWORK INSTITUTE
MILL #36-28

JOB DESCRIPTION
DRAWING DESCRIPTION
ARCHITECT/DESIGNER
CONTRACTOR
DRAWING NUMBER
FILE NUMBER